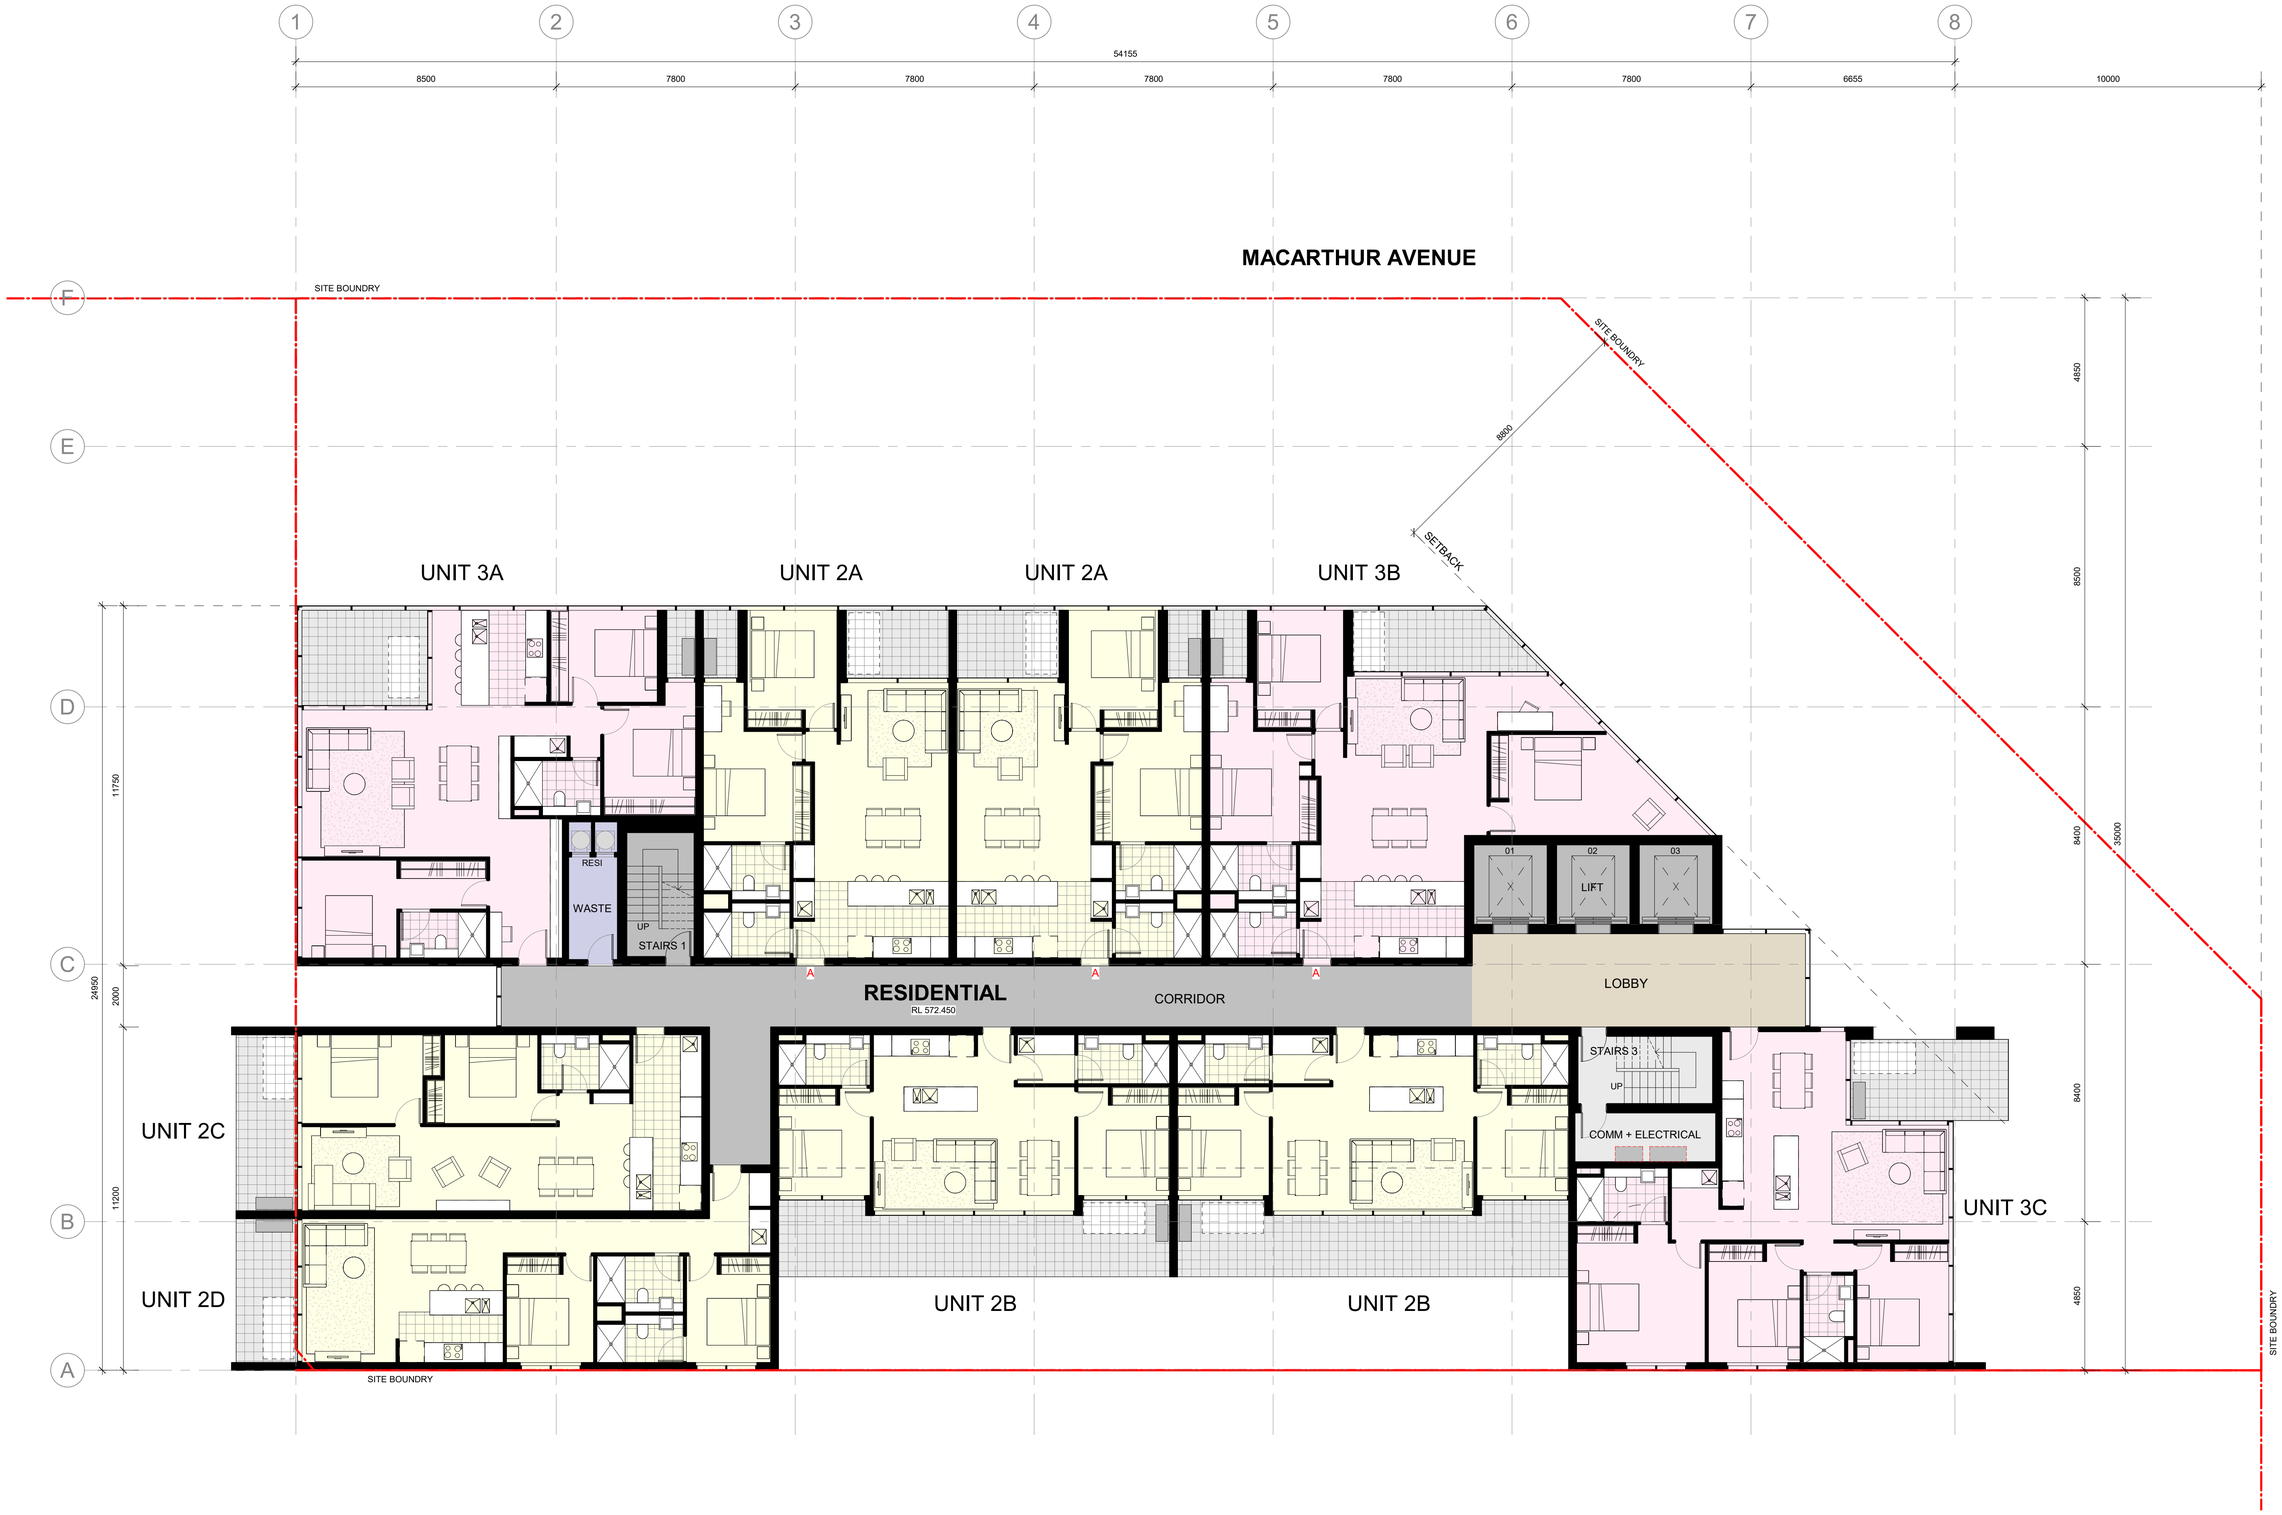

MIDTOWN CORNER

DEVELOPMENT APPLICATION

BLOCK 8 SECTION 58 TURNER

Drawing Number

DA-21-06

Drawing Title

L2 FLOOR PLAN

Date

29/11/19 1

0 1 2 5 10

1 : 100 @ A1

HTI GROUP

COX